Sectt. II-48—23,202—6/2-23.

Law (1923) Department.
(General)

Ordinary SERIES.

G.O. No. 2905

DATED 4 — 12 - 1923

[Despatch Abstract.]

Towns Nuisances Act.

Guruvainkere Bazaar--Uppinangadi Taluk-South Kanara--sections 3 to 10 - extended.

O.F. 29—1,296 24-12-19.

LAW (GENERAL) **DEPARTMENT.**

Received ..... 19 ; *Registered* 19

Subject.

Town Nuisances Act (Madras) - Beltangady town extension - recommended.

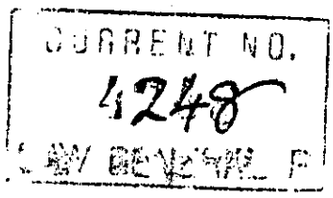

ENCLOSURES.
No. .....
.....
Spare copies .....

Ref. No. 2353/Magl.23.

Station Mangalore *Dated the* 26th September 1923.

From (Name) G.W. Wells, Esquire, M.A., I.C.S.,

(Designation) District Magistrate, South Kanara

To The Secretary to the Government of Madras,

Law (General) Department.

Sir,

At a ryots' conference held at Beltangady on 17th February 1923 during the last Jamabandi, it was proposed that the Madras Town Nuisances Act might be extended to the Guruvainakere Bazaar in Beltangady. The Deputy Tahsildar, Beltangady and the Police Inspector are in favour of the extension. I agree with them and recommend that the present limits of Beltangady town may be extended so as to include Guruvainkere Bazaar and the Act applied to the town so formed. A sketch showing the present and proposed

limits of the town and a list showing the boundaries of the proposed town are enclosed.

Town Nuisances Act was extended to the present -- town of Beltangady in Judicial notification No.237, dated 11th May 1891.

Your obedient servant,

27/9/93.

District Magistrate.

---------- 28/2619/93

Beltangady Town Extension.

Proposed limits.

Portions of (1) Laila, (2) Beltangady, (3) Kuvettu, (4) Vodilnal, and (5) Melanthabettu villages.

Boundaries.

East. The footpath from Laila passing through - S.No.158/1 of Laila village crossing the Navur road to Charmadi road at 37½ miles from Mangalore and thence the eastern boundary of S.No.84, 73, 72 & 71 joining the --- Beltangady river.

North. The footpath from the Guruvainkere Naravi road at about a furlong from the junction of the Venur and the Naravi roads passing through S.No.102 of Kuvettu --- village as far as the Sultyarberi, thence the Bajantyar --- thodu as far as the Mooglu river, thence the village --- boundary line between Beltangady and Melanthabettu ----- villages and thence the village boundary line between -- Beltangady and Laila villages as far as the Beltangady - river.

West. The footpath from "Pilichamundi Devil --- shrine" passing through S.No.105 of Kuvettu village to -

3

Mudabidre Guruvainkere road at mile stone No.20.

South. Southern boundary of S.No.95 of Beltangady from the point where it leaves the Beltangady river, S.No. 97, 93, thence the footpath passing through S.No.96 of -- Beltangady leading from S.No.97 to S.No.62 on which the - Travellers' Bungalow stands, thence the southern boundary of S.No.60, 61, 59, 58, 122, 48, 45, 44 and thence the -- footpath passing through S.No.105 and S.No.173 of ------- Beltangady to the Somanath Temple and thence the footpath through S.No.173 to S.No.28 and thence the southern ----- boundary of S.No.28, 27, 26, 30, 31, 25, 23, 22, 21, 19 to the Mooglu river and thence the Adel Bailu thodu as -- far as 19-5 mile of Uppinangadi Guruvainkere road, thence the footpath passing through S.No.103 of Kuvettu to ----- 'Pilichamundi Devil Shrine' at mile 34-3 on the Mangalore Charmadi road.

27.9.23

District Magistrate.

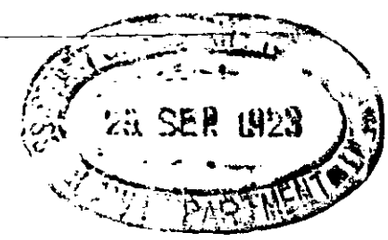

M.S.R./26.9.23.

26/9/23

Index to the ~~sketch~~ map of Bellangadi Town extension.

A - Footpath from Laila to the Bellangadi Nava Road.

B - Bellangadi river.

b - Gummaiakere Navavi Road.

D - Mudabidri Gummaiakere Road or Venur Road

E - Saiethyanbare

F - Bajantyar Tota

G - Mooglu river

H - Pilichamundi Devil Shrine

J - Travellers Bungalow.

K - Somanath Devasthanam

L - Adelbailu Todu

M - Mangalur Chanmadi Road.

N - Roman Catholic Church

O - Government Buildings

P - Gummaiakere Tank.

Q - Uppinangadi-Gummaiakere Road.

R - Mari Guri

S - old Fort.

T - Jain Basti

U - Bellangadi Venur Road

V - (old) Bellangadi Chanmadi Road.

23 SEP 1923

Krishnalan
- adg 2

Law (Genl) Dept.

Memo.No.42488 dt. 10.10.23.

Refce:- The D.M's letter No.2353/Magl./23 dt.the 26-9-23. - Town Nuisances Act - Beltangady town.

The Govt.observe that the D.M's main object is to apply the Towns Nuisances Act to the Guruvainkere Bazaar. To effect this ~~purpose~~ he proposes to extend the limits of the town of Beltangady so as to include the Guruvainkere Bazaar and then to apply the Act to the town so formed. The Act is already in force in the town of Beltangady and its application to the Bazaar is permissible under the provisions of sub-section (2) of section 1 without extending the limits of the town. The D.M.is requested to explain his intention more fully.

is also requested to make his meaning clear ~~that proposing~~ extension the limits of the town which is neither a union nor a municipality

6-10-23

6-10-23

DESPATCHED
11 OCT 1923

To the D.M., South Kanara. (memo.)

Remind after one month.

Copied
Rmts
10.10.23

O.F. 29—24,264—4-4-21.

25 NOV 1923

L. (General) DEPARTMENT.

Received ..... 192 . *Registered* ..... 192 .

GOVERNMENT NO. 5193

Subject.

Town Nuisances Act - Guruvainkere Bazaar - Uppinangadi Taluk - South Kanara District - Application - recommended.

Government Memorandum No. 4248-B-1, dated 4th October 1923.

ENCLOSURES
No. .....
.....
Spare copies .....

II Ref. No. 2353/M.23.

Station Camp Kotekar, *Dated the* 22nd November 1923.

From (Name) G. W. Wells, Esquire, M.A., I.C.S.,

(Designation) ...Dt. Magistrate of South Kanara.

To The Secretary to the Government of Madras,

Law (General) Department.

Madras.

Sir,

I proposed to extend the limits of the town of Beltangadi so as to include the Guruvainkere Bazaar which is a thriving trade centre in order to apply the Act to the town so formed. As the extension of the town limits of Beltangadi is now found to be unnecessary for this purpose, I propose that the application of the Town Nuisances Act itself be extended to the Guruvainkere Bazaar.

A sketch showing the proposed limits of the ------

Guruvainkere Bazaar and a list showing its boundaries are enclosed.

Your obedient servant,

For Dt. Magistrate.

.....

23.11.23

Guruvainkere Bazaar.

North: Northern boundary line of survey fields Nos.9; 8,19 & 20 of Kuvettu village.

East: Village boundary line between Beltangadi and Kuvettu villages beginning from the trijunction stone between Kuvettu, Melanthabettu and ------ Beltangadi villages to the trijunction stone -- between Beltangadi, Kuvettu and Vodilnal ------ villages and thence the village boundary line - between Kuvettu and Vodilnal villages up to the point where it meets the southern extremity of survey field No.24 of Kuvettu village.

South: Southern boundary line of survey fields Nos.24, 25 and portion of survey field No.27 of Kuvettu village i.e., the Uppinangadi-Guruvainkere road as far as mile stone No.20 and thence the ----- southern boundary line of S.No.26 of Kuvettu -- village.

West: Western boundary line of S.No.26,23,13,12,10 & 9 of Kuvettu village.

.....

M.D'S.23/11.

Law (Genl) Dept.

Subject:- Towns Nuisances Act - Extension.
Guruvainkere Bazaar - Beltagandy South Kanara.

(C.No.4248B) From the D.M.South Kanara dt.26-9-23.

U.S.

The D.M's main proposal is to extend the limits of the *town of Beltangady and then apply the Towns Nuisances Act to the new town thus formed. It is observed that the Act is already in force in the town of Beltangady. Its extension to the Guruvainkere Bazaar need not therefore necessitate the extension of the limits of the town of Beltangady. The Towns Nuisances Act may be extended to any local area in the Presidency of Fort St.George outside the limits of the town of Madras. It is subd.that the D.M. may be asked to explain his proposals. A draft memo.is subd.

P.C.K.5-10-23.

6.10.23

10/10/23

5.10.23

* this apparently means the limits of the town as a Revenue village. It is not a municipality nor a Union

Issued as memo 4248 B-1 dt the 10-10-23 (C.No 5793 B) from the D.M. South Kanara 23538 dt 22/10/23

AS

Please see the D.M's reply at pp 6-7 C f. A Draft order extending the Towns Nuisances Act to the Guruvainkere Bazaar is submitted.

P.C.K.

30/4/24 30/10/23

1.12.23

3/12/23

8/

District - South Kanara

Taluk Uppinangady

Village { No. 149 / Name. Kuvettu

Guruvainkere Bettar.

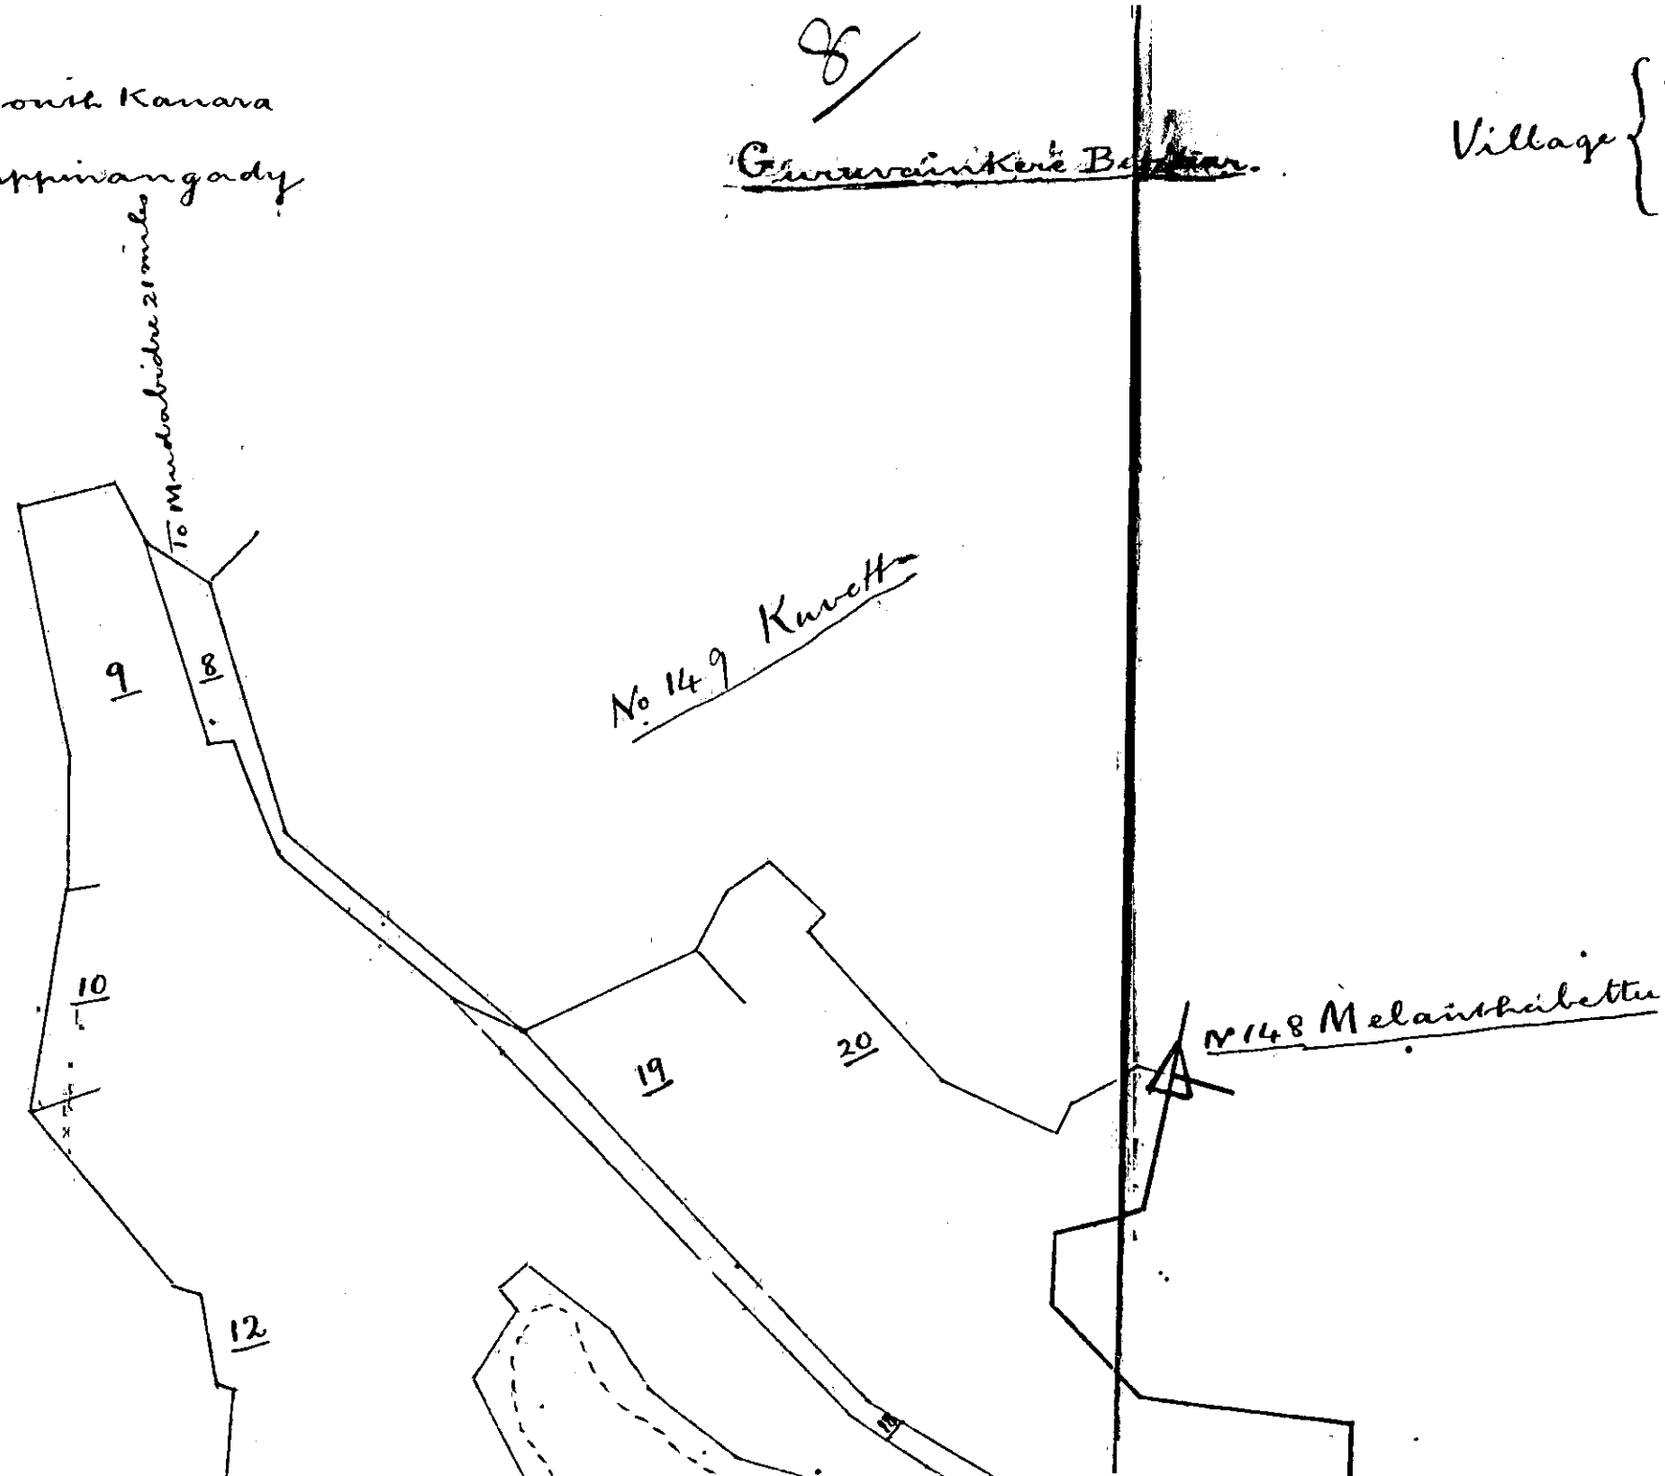

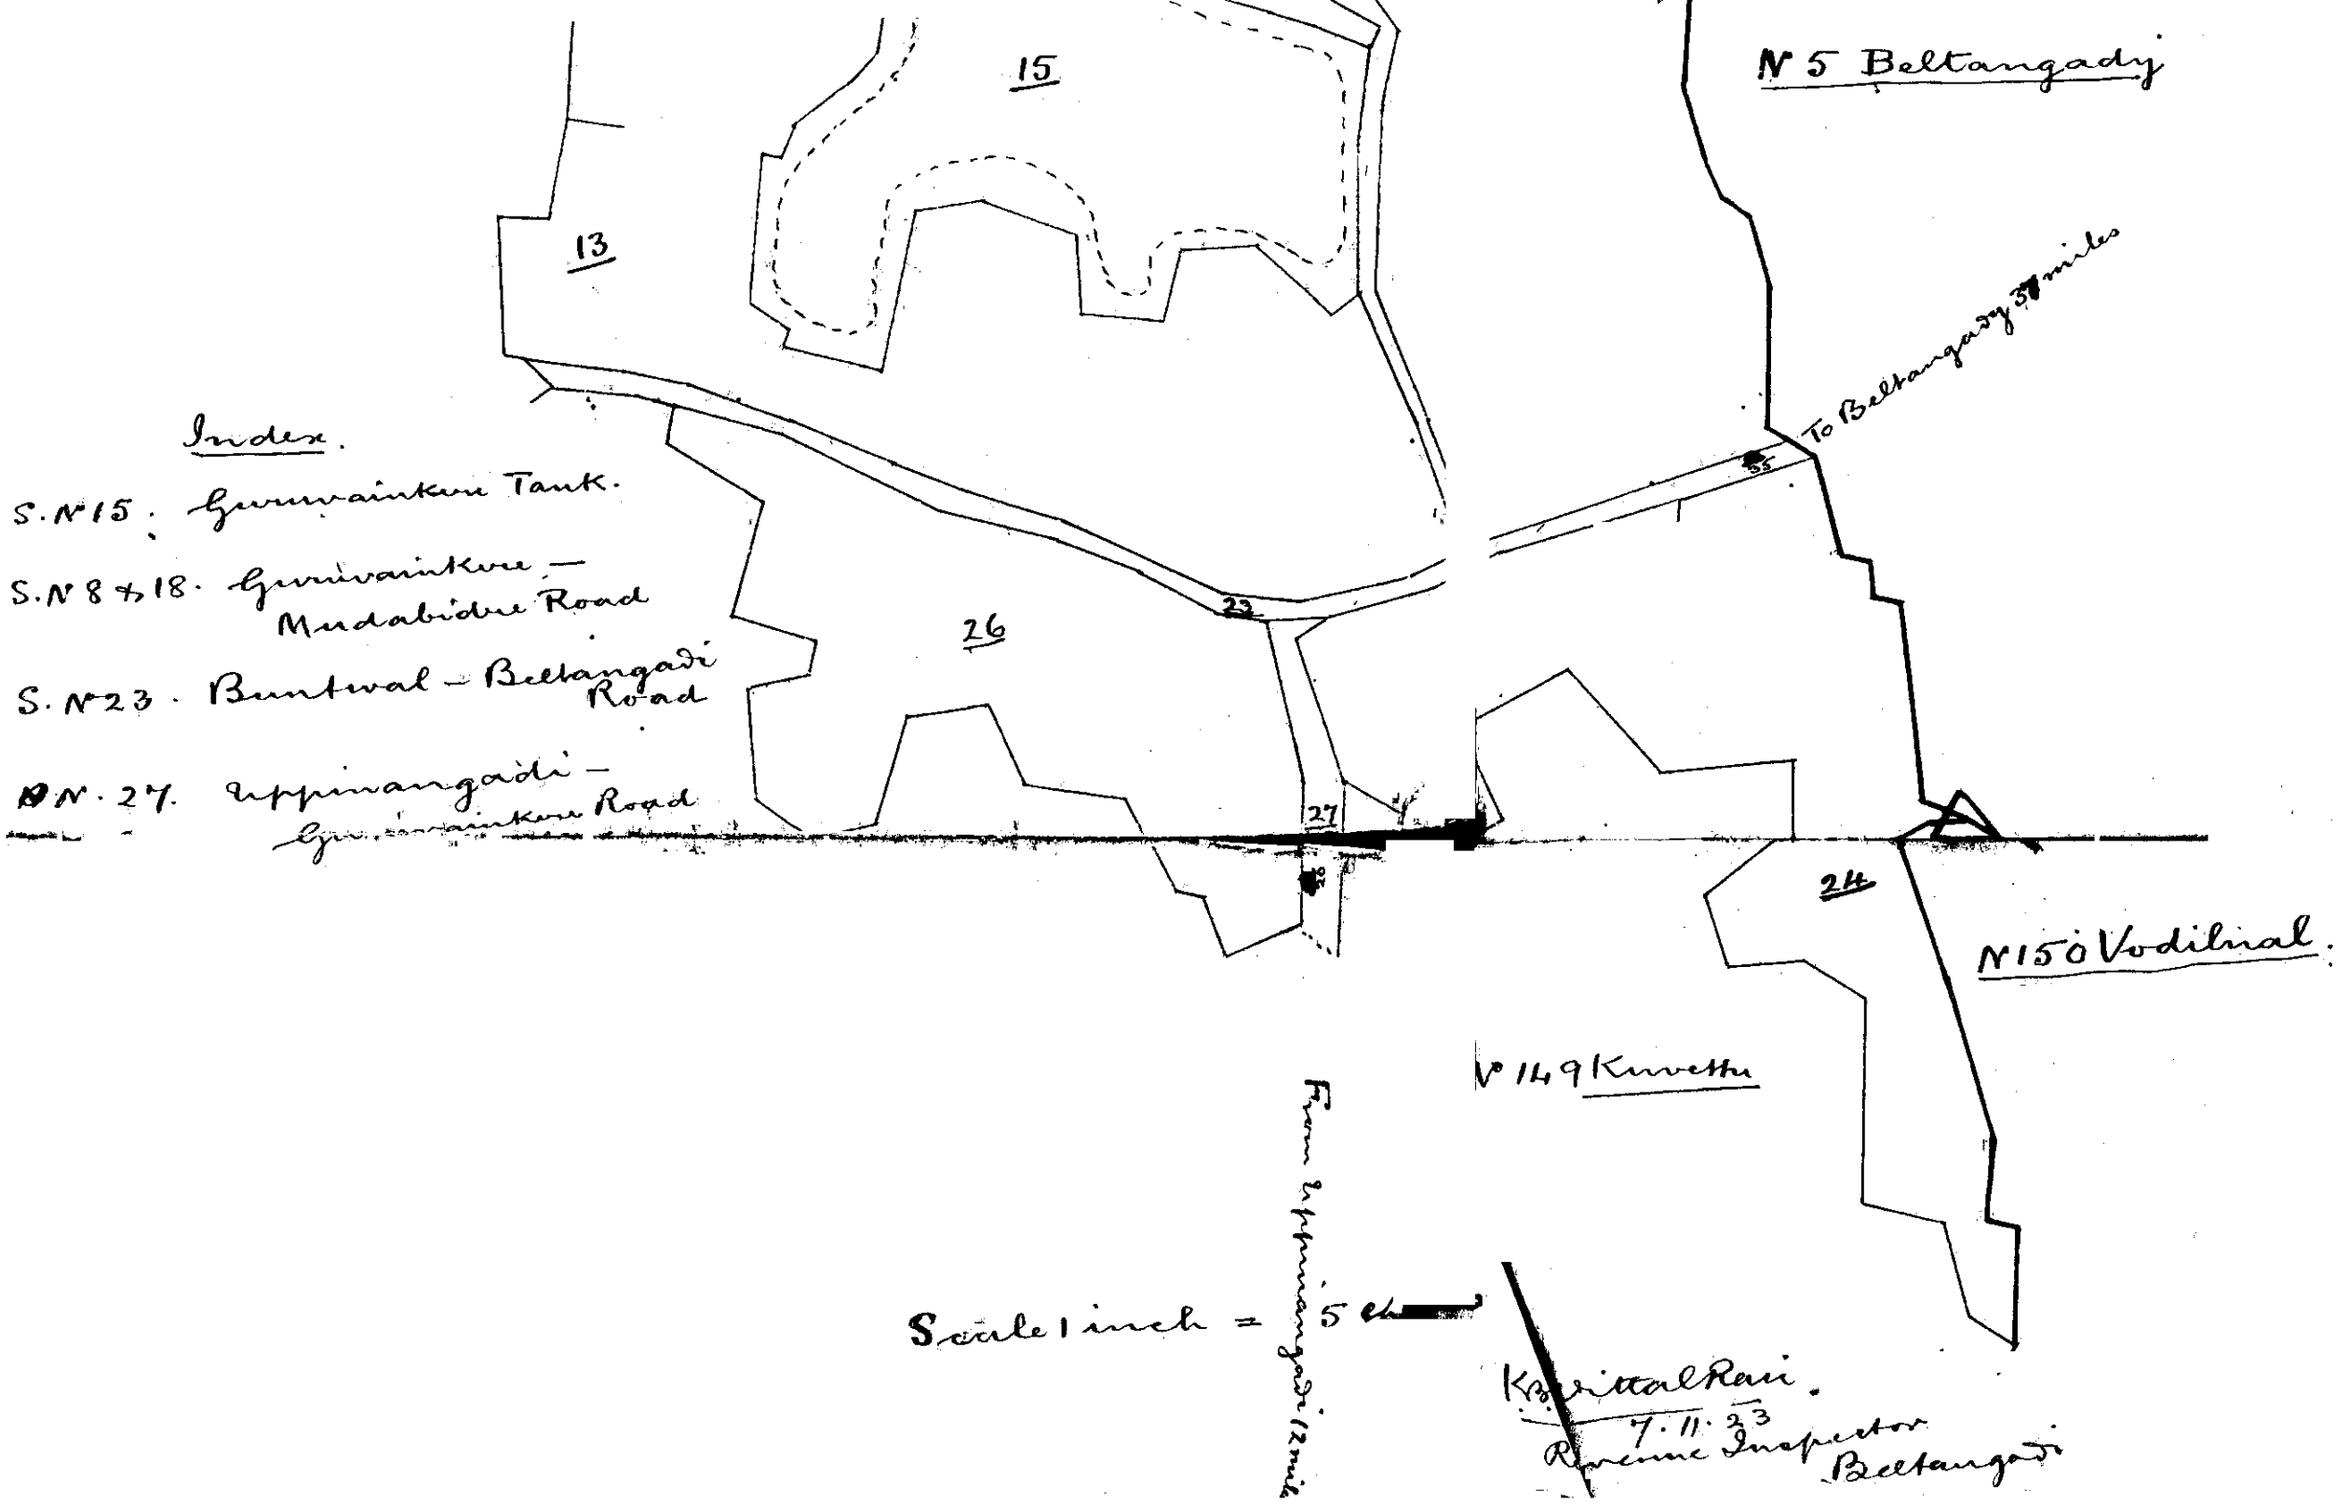
15
13
26
23
27
24
55
To Beltangady 5 miles
N° 5 Beltangady
N° 150 Vodilnal.
N° 149 Kuvettu
Index.
S.N° 15 : Guruvainkuru Tank.
S.N° 8 & 18. Guruvainkuru — Mudabidre Road
S.N° 23. Buntwal — Beltangadi Road
S.N° 27. Uppinangadi — Guruvainkuru Road
Scale 1 inch = 5 chs
From Uppinangadi 12 miles
K. Amrittal Rai.
7.11.33
Revenue Inspector
Beltangadi

Secrt. II-10 (a)—16,002—6-2-23. (6)

Law Genl DEPARTMENT.

	Date.	Initials.
When received for Fair-copying.		
When copied ..	4/12	
When examined ..		
When signed ..	4/12	
When despatched ..		

Towns Nuisances Act

Guruvainkere Bazaar - Uppinangady Taluk
South Kanara

Section 3 & 10 Extended

READ AGAIN G.O. No. ....., dated ..... 192 .

" " " " ..... " ..... 192 .

READ ALSO:—

C. No. ....., From the ....., No. ..... , dated ..... 192 .

" " ..... " " ..... " ..... " ..... 192 .

" " ..... " " ..... " ..... " ..... 192 .

ORDER.

Mrs

No. 2905, dated 4 - 12 - 1923

In exercise of the powers conferred by sub-section (2) of section 12 of the Madras Towns Nuisances Act 1889 (III of 1889) the Governor in Council is pleased to extend with effect from the 1st January 1924 the provisions of sections 3 to 10 both inclusive) of the said Act to the local area comprised within the limits mentioned below of the Guruvainkere Bazaar in the Uppinangadi Taluk of the district of South Kanara.

[H.E the local limits as mentioned at p 7 c.]

The D. M. South Kanara
The S. G.P for Information
and the Gazette

30/11/23

1.12.23